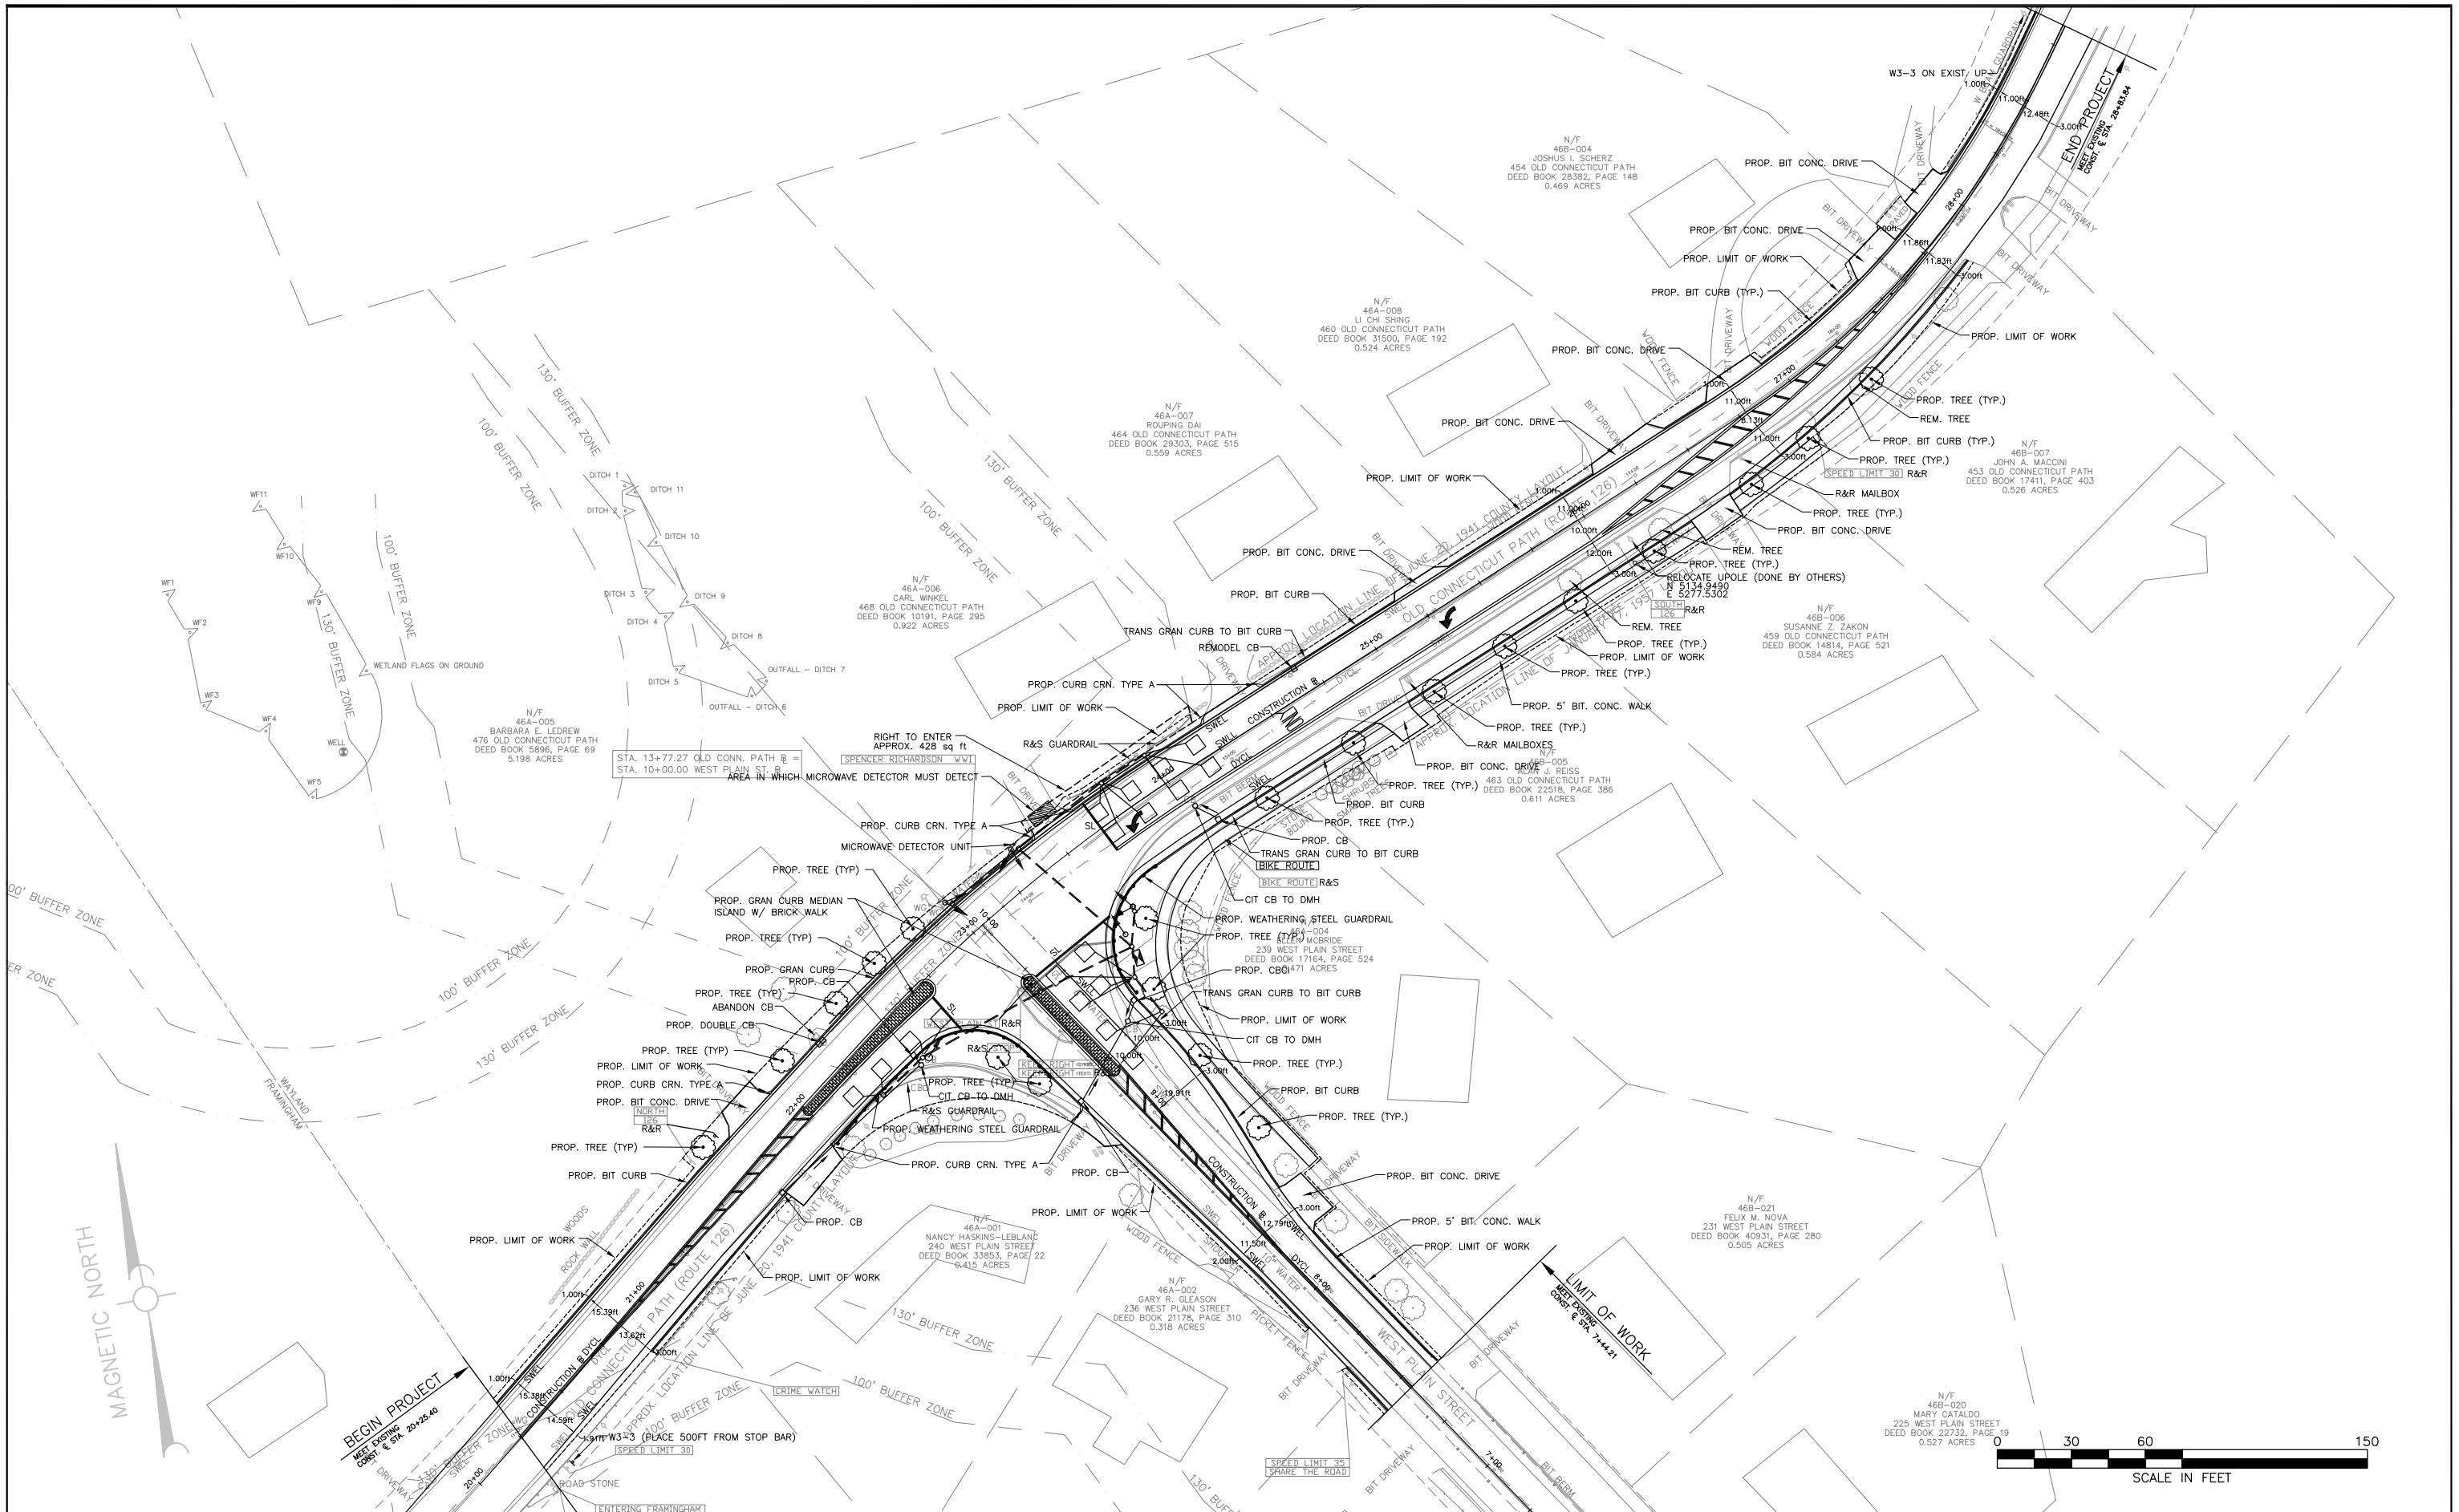

No.	DATE	REVISION

DRAWN TFQ
DESIGNED TFQ
CHECKED JJG
APPROVED PLS

SCALE 1"=30'

DATE MAR 06

C&C CONSULTING ENGINEERS, LLC
214 LINCOLN STREET
BOSTON, MASSACHUSETTS

TOWN OF WAYLAND
OLD CONNECTICUT PATH AND WEST PLAIN STREET INTERSECTION IMPROVEMENTS

GENERAL PLAN

DRAWING No. 3

20514